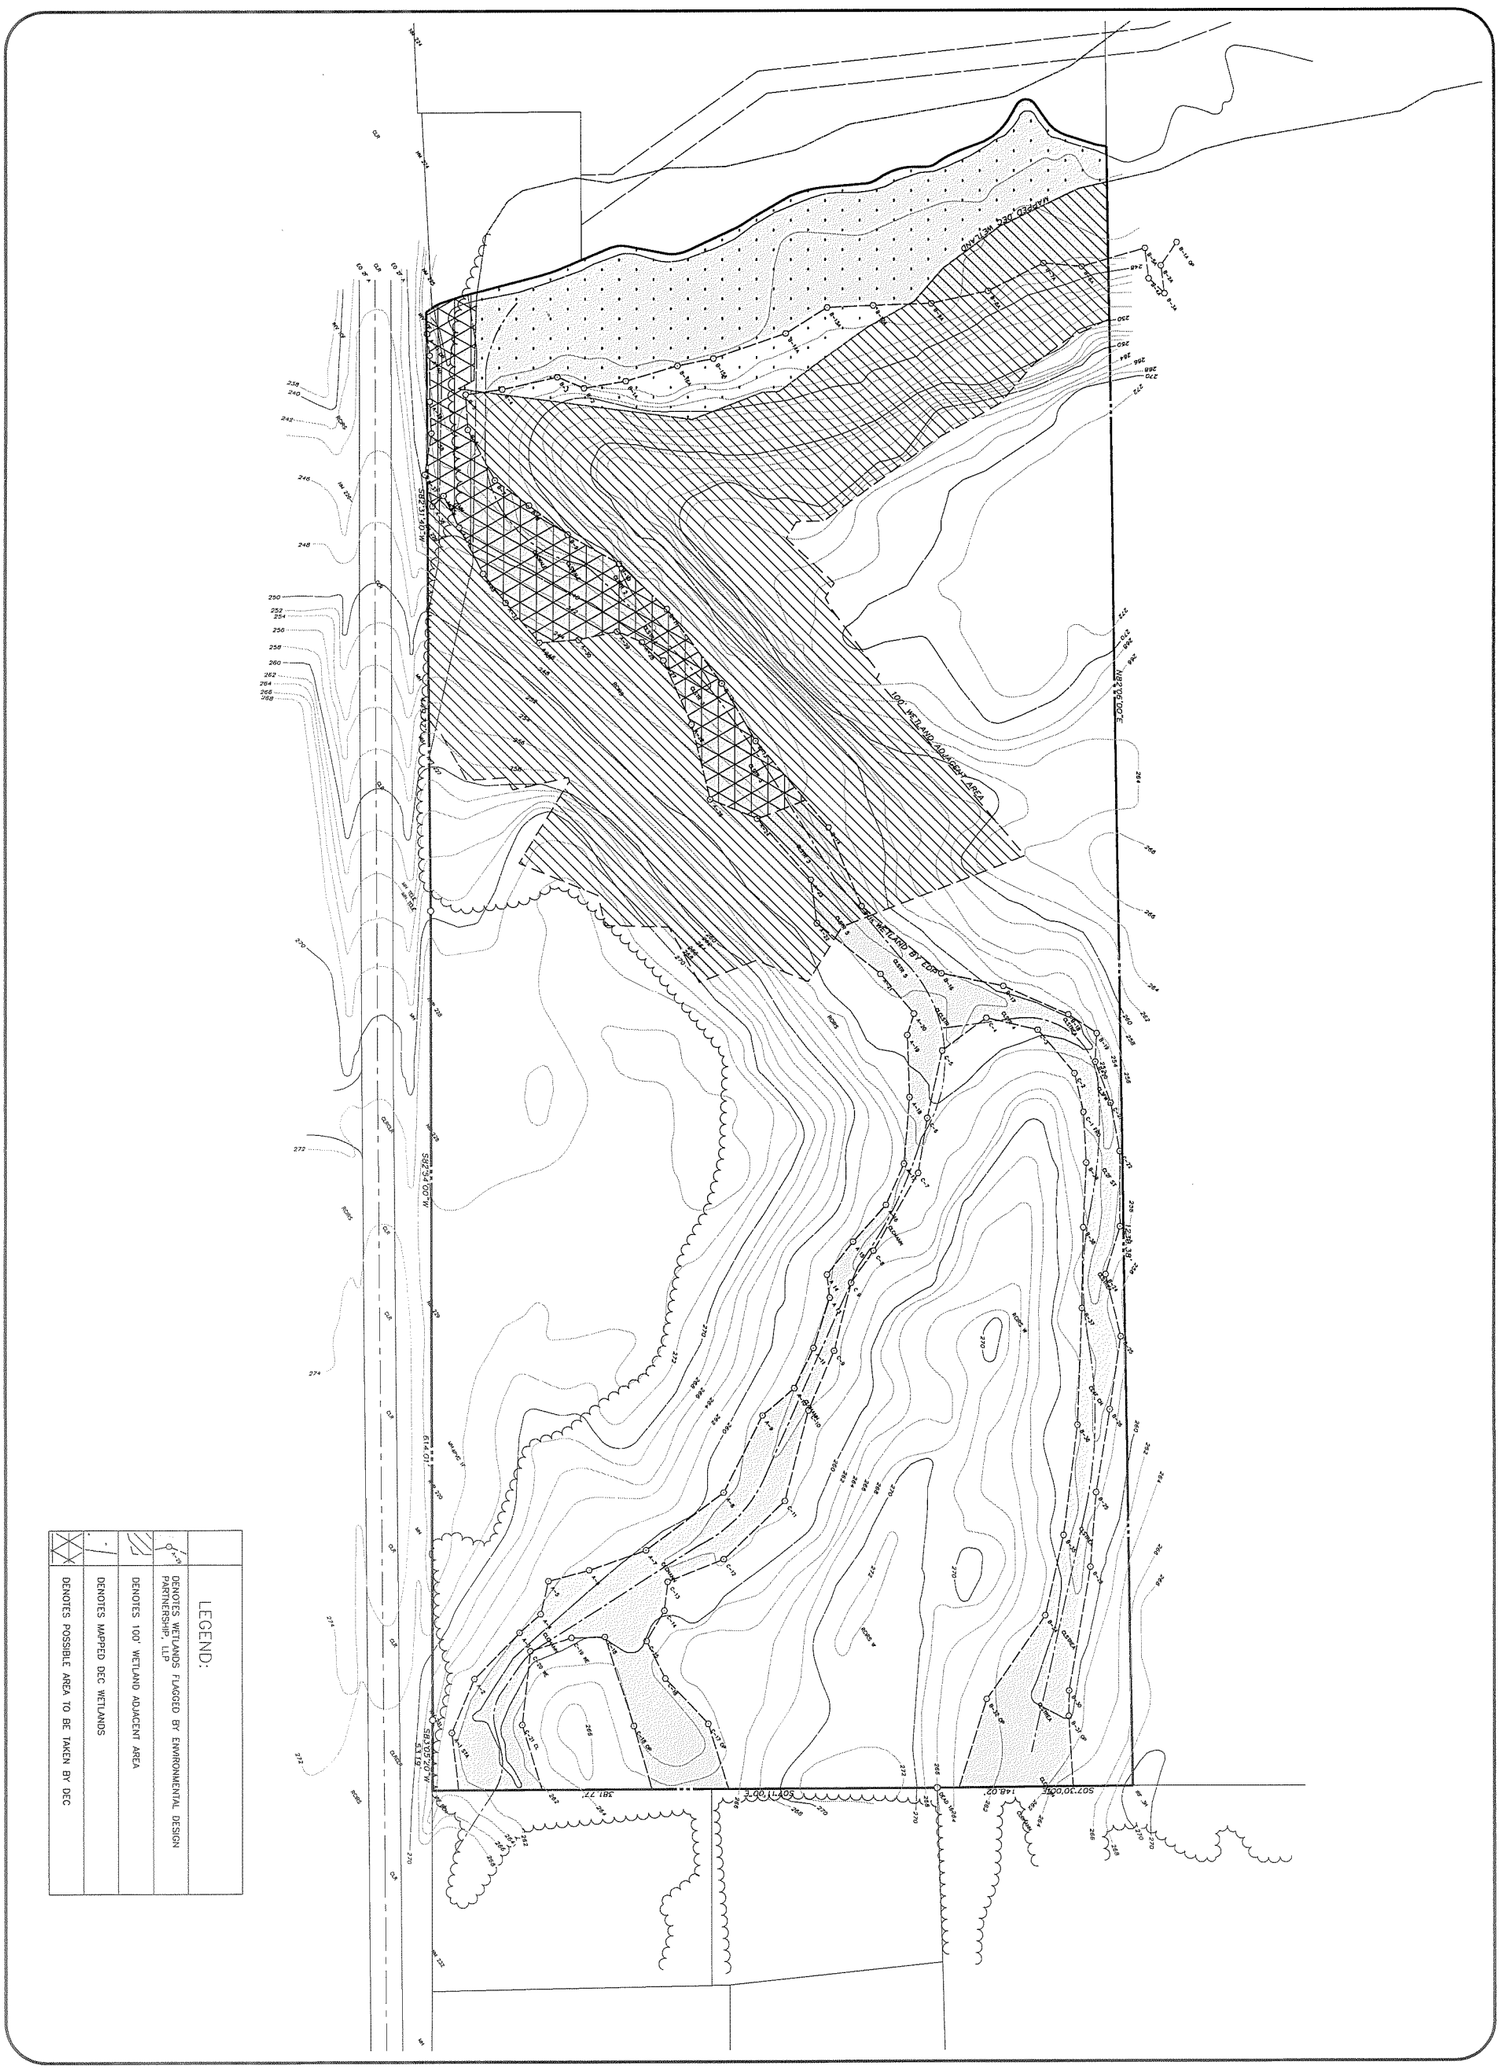

SCALE:
1" = 50'

X	NOT FOR CONSTRUCTION
	FOR CONSTRUCTION
	FOR FILING

SHEET No.
1

REVISIONS	DATE	BY

SHEET TITLE

BASEMAP

SITE FEASIBILITY STUDY FOR
DCG DEVLEOPMENT COMPANY

TOWN OF HALFMOON

SARATOGA COUNTY, NEW YORK
OCTOBER 31, 2005

ENVIRONMENTAL DESIGN PARTNERSHIP, LLP
ROUTE 146 CLIFTON PARK, N.Y. 12065 (518) 371-7621
ENGINEERING LANDSCAPE ARCHITECTURE LAND SURVEYING

O:\D\DCG\Groons Road\dwg\Bmap_Groons_Rd.dwg Jan 27, 2009 10:46:56AM, GV