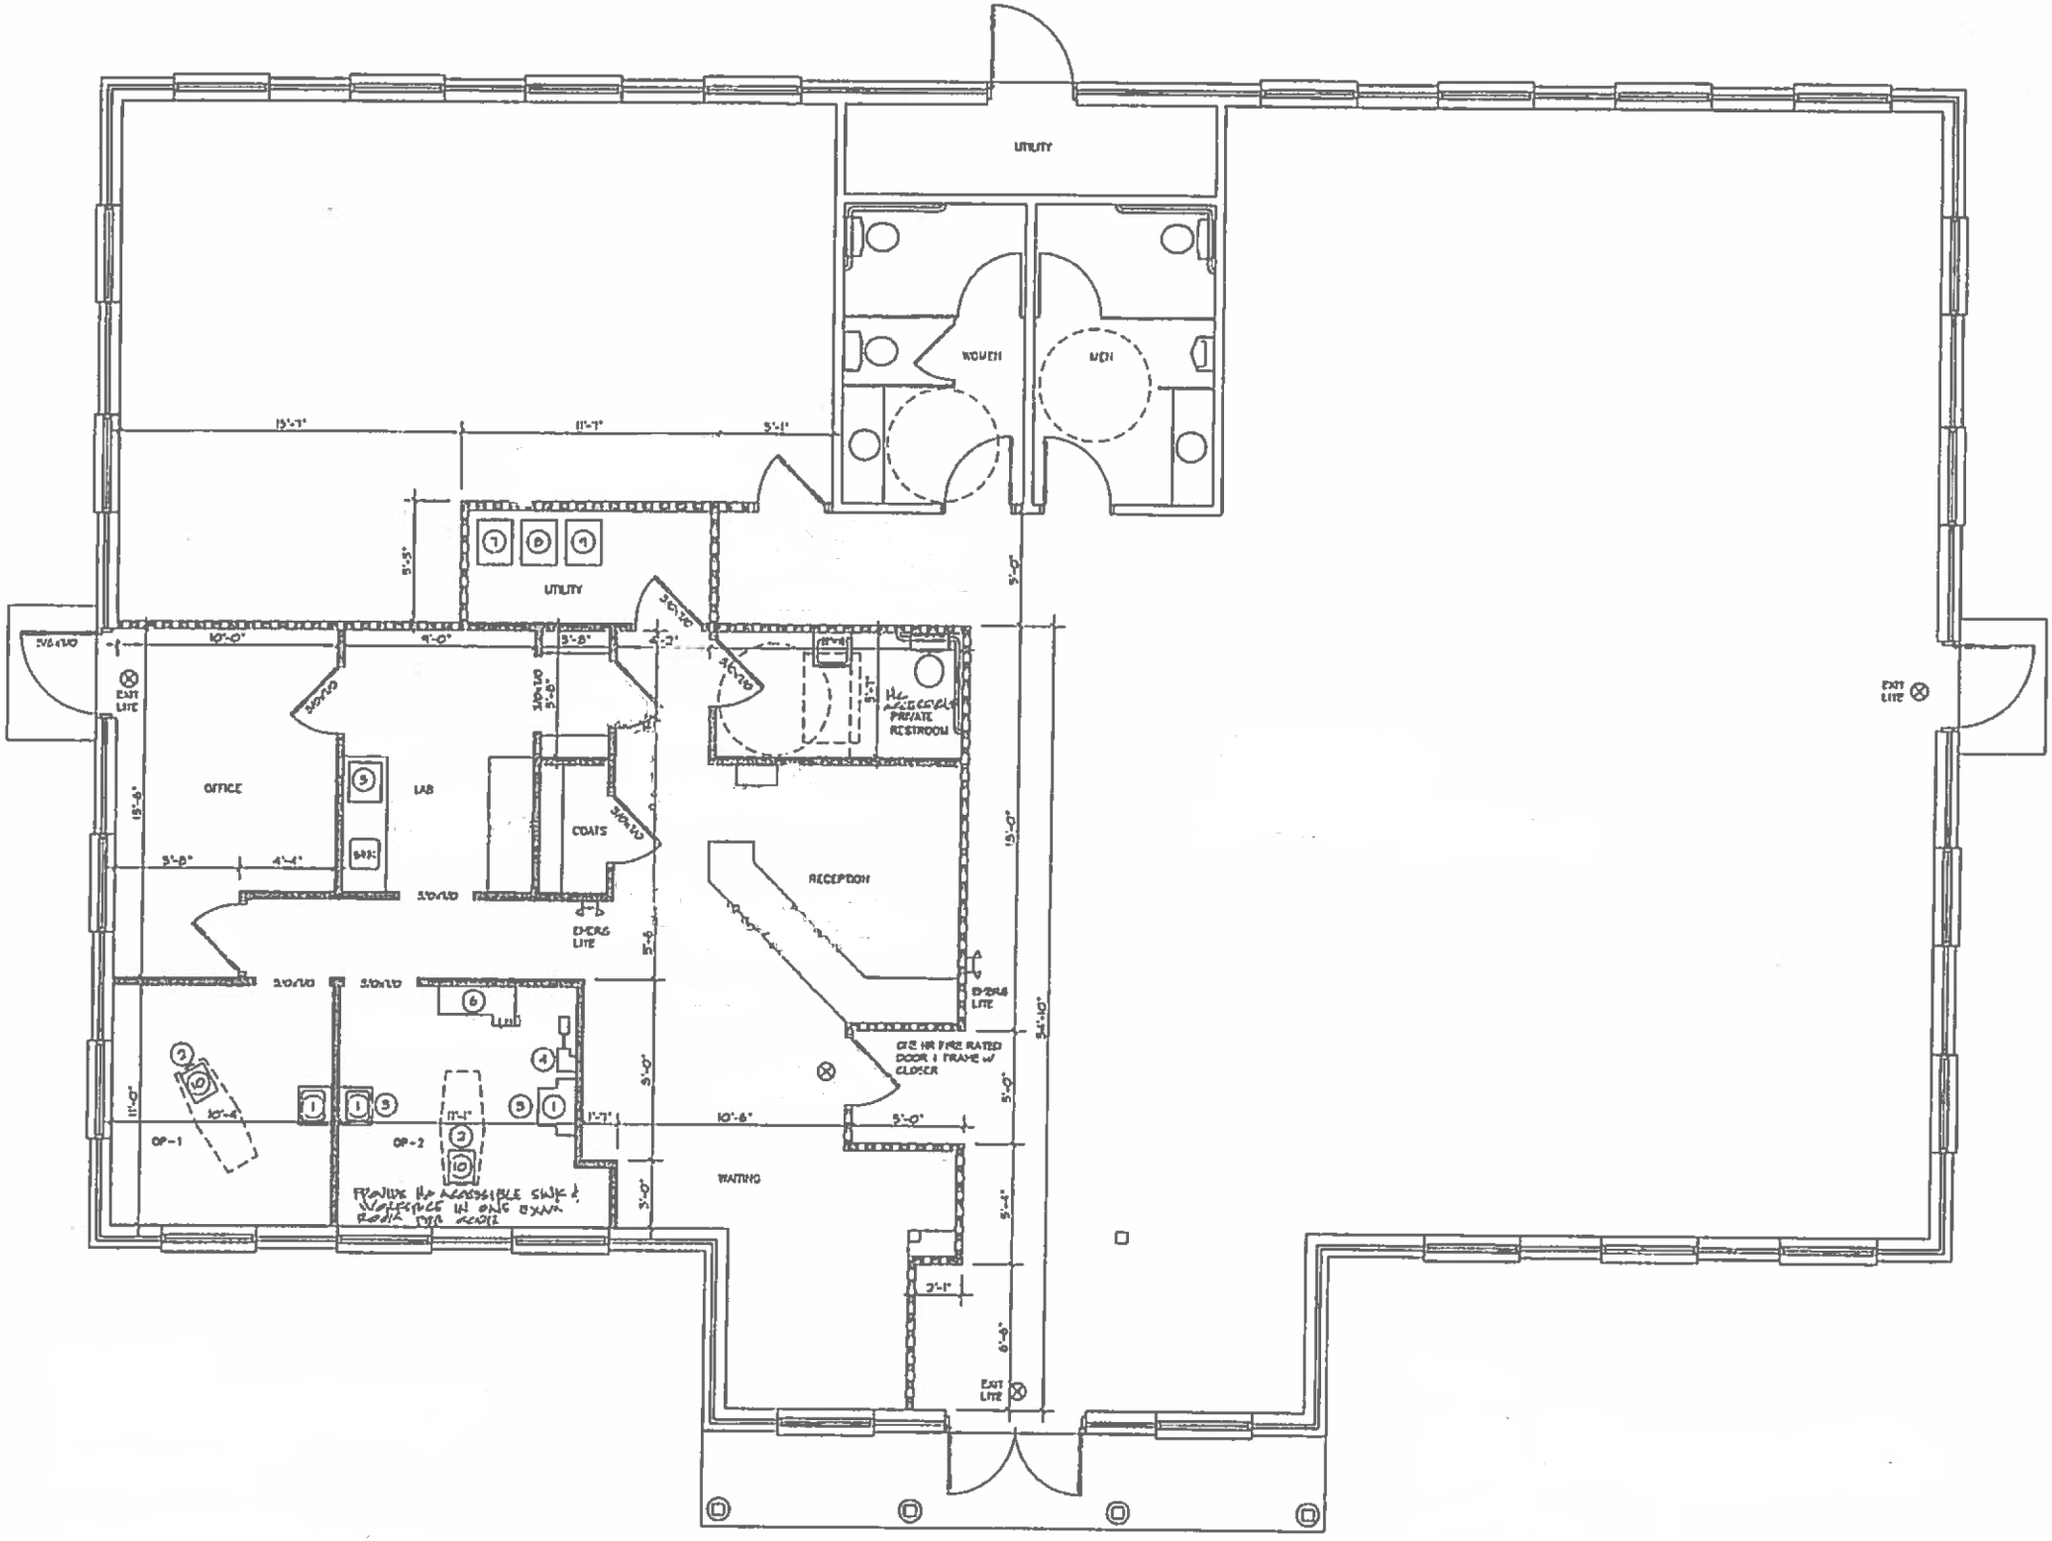
UTILITY
WOMEN
MEN
UTILITY
OFFICE
LAB
COATS
RECEPTION
WAITING
OP-1
OP-2
EXIT LITE
EMERG LITE
PRIVATE RESTROOM
ONE HR FIRE RATED DOOR & FRAME W/ CLOSER
PROVIDE HC ACCESSIBLE SINK & WORKSPACE IN ONE EXAM ROOM PER ACADR