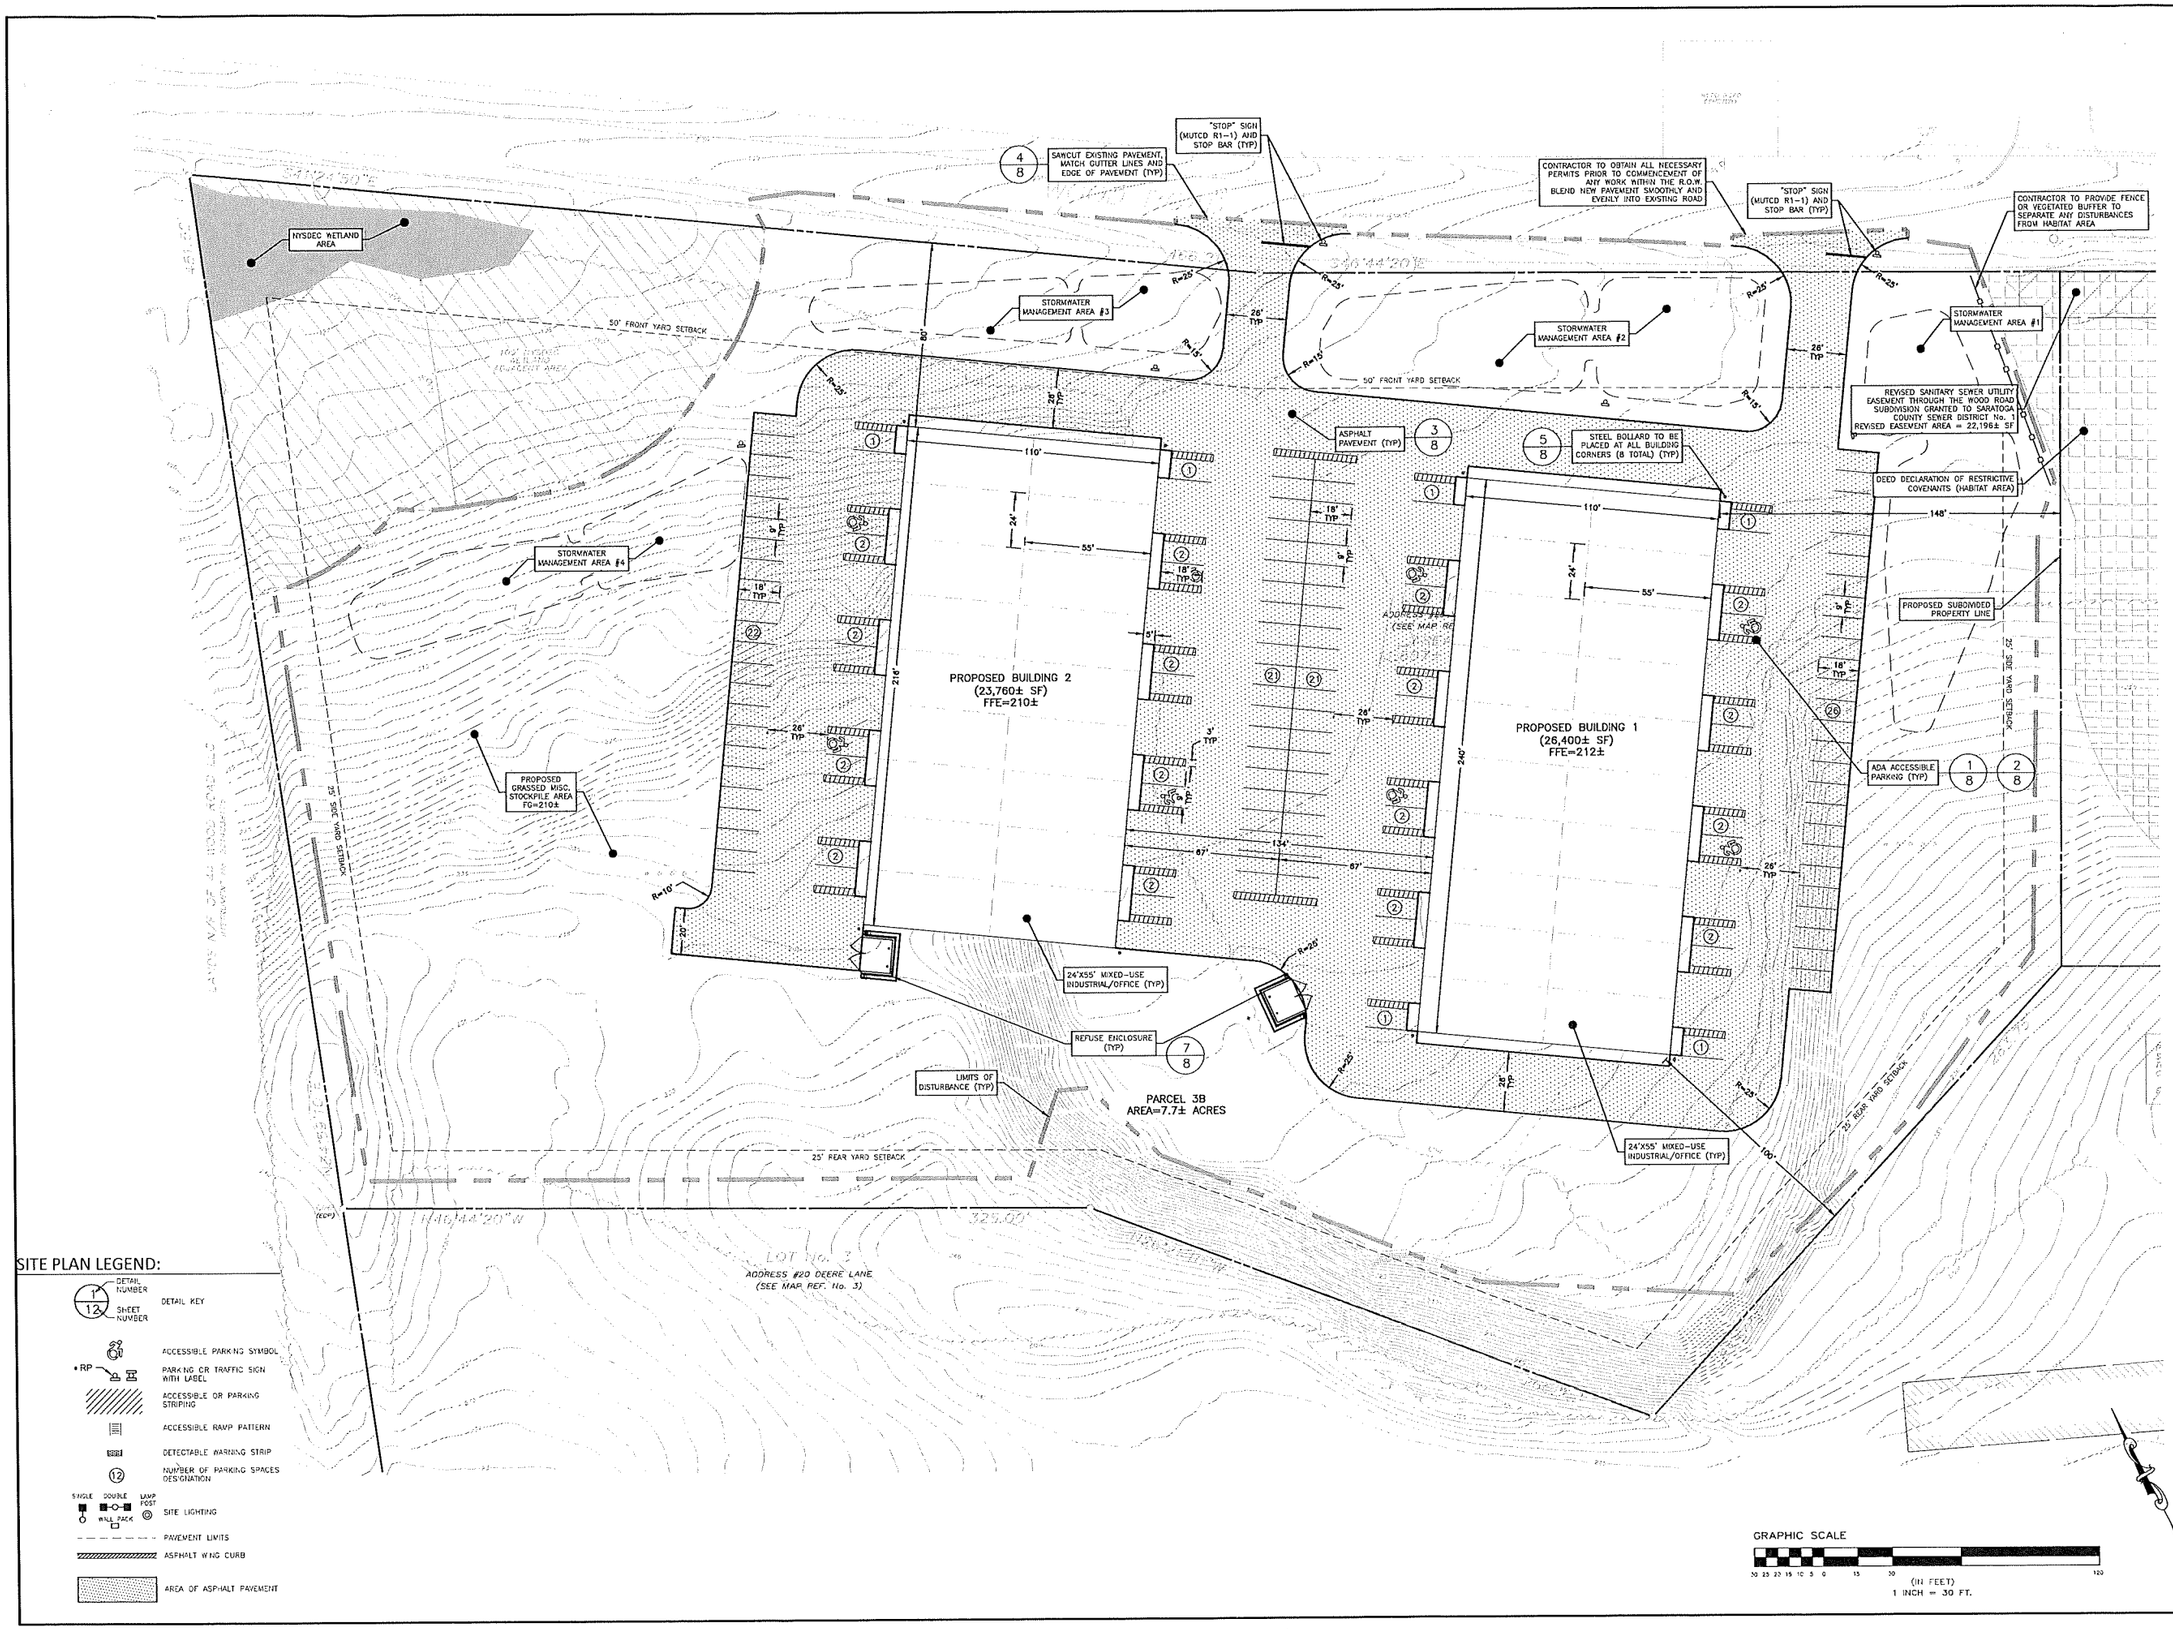

SITE PLAN LEGEND:

- DETAIL NUMBER / SHEET NUMBER — DETAIL KEY
- ACCESSIBLE PARKING SYMBOL
- RP — PARKING OR TRAFFIC SIGN WITH LABEL
- ACCESSIBLE OR PARKING STRIPING
- ACCESSIBLE RAMP PATTERN
- DETECTABLE WARNING STRIP
- 12 — NUMBER OF PARKING SPACES DESIGNATION
- SINGLE, DOUBLE, LAMP POST, WALL PACK — SITE LIGHTING
- PAVEMENT LIMITS
- ASPHALT W/NO CURB
- AREA OF ASPHALT PAVEMENT

ENVIRONMENTAL DESIGN PARTNERSHIP, LLP.
300 Route 146 Clifton Park, New York 12065
(518) 371-7621 edpllp.com

DEVELOPMENT PLAN
WOOD ROAD FLEX BUILDINGS - LOT 3B

DCG DEVELOPMENT COMPANY
800 ROUTE 146, SUITE 240
TOWN OF CLIFTON PARK
SARATOGA COUNTY, NEW YORK

TAX MAP ID: 259.-2-115.1
NOVEMBER 21, 2022

DRAWN BY	JAC
CHECK BY	XXX
EDP PROJECT NUMBER	11082

REVISIONS	DATE	BY
REVISIONS	01/03/23	GSS

SCALE: 1" = 30'

NOT FOR CONSTRUCTION

SHEET TITLE: SITE PLAN

SHEET: 3 of 10

THE ARCHITECTURAL WORK DESCRIBED IN THIS PLAN SET IS NOT WITHIN THE SCOPE OF WORK CONSTRAINED BY LAW TO BE PERFORMED BY OR UNDER THE SUPERVISION OF A LICENSED ARCHITECT. ACTIVITY IS PERFORMED BY A LICENSED ARCHITECT OR SURVEYOR PURSUANT TO SECTION 7209 OF THE NEW YORK EDUCATION LAW. SECTION 7209 (2) (A) EXCLUSION AND 7209 (4) GUARD "A" EXEMPTION

N:\SARATOGA\Clifton Park-Vischers Road\275 DCG owners and wood roads\05-Wood Road Lot-3B north\05-dwg\Detailed Plans\SHEETS\05_SPLN-Lot 3B.dwg Nov 11, 2022 07:10:09AM