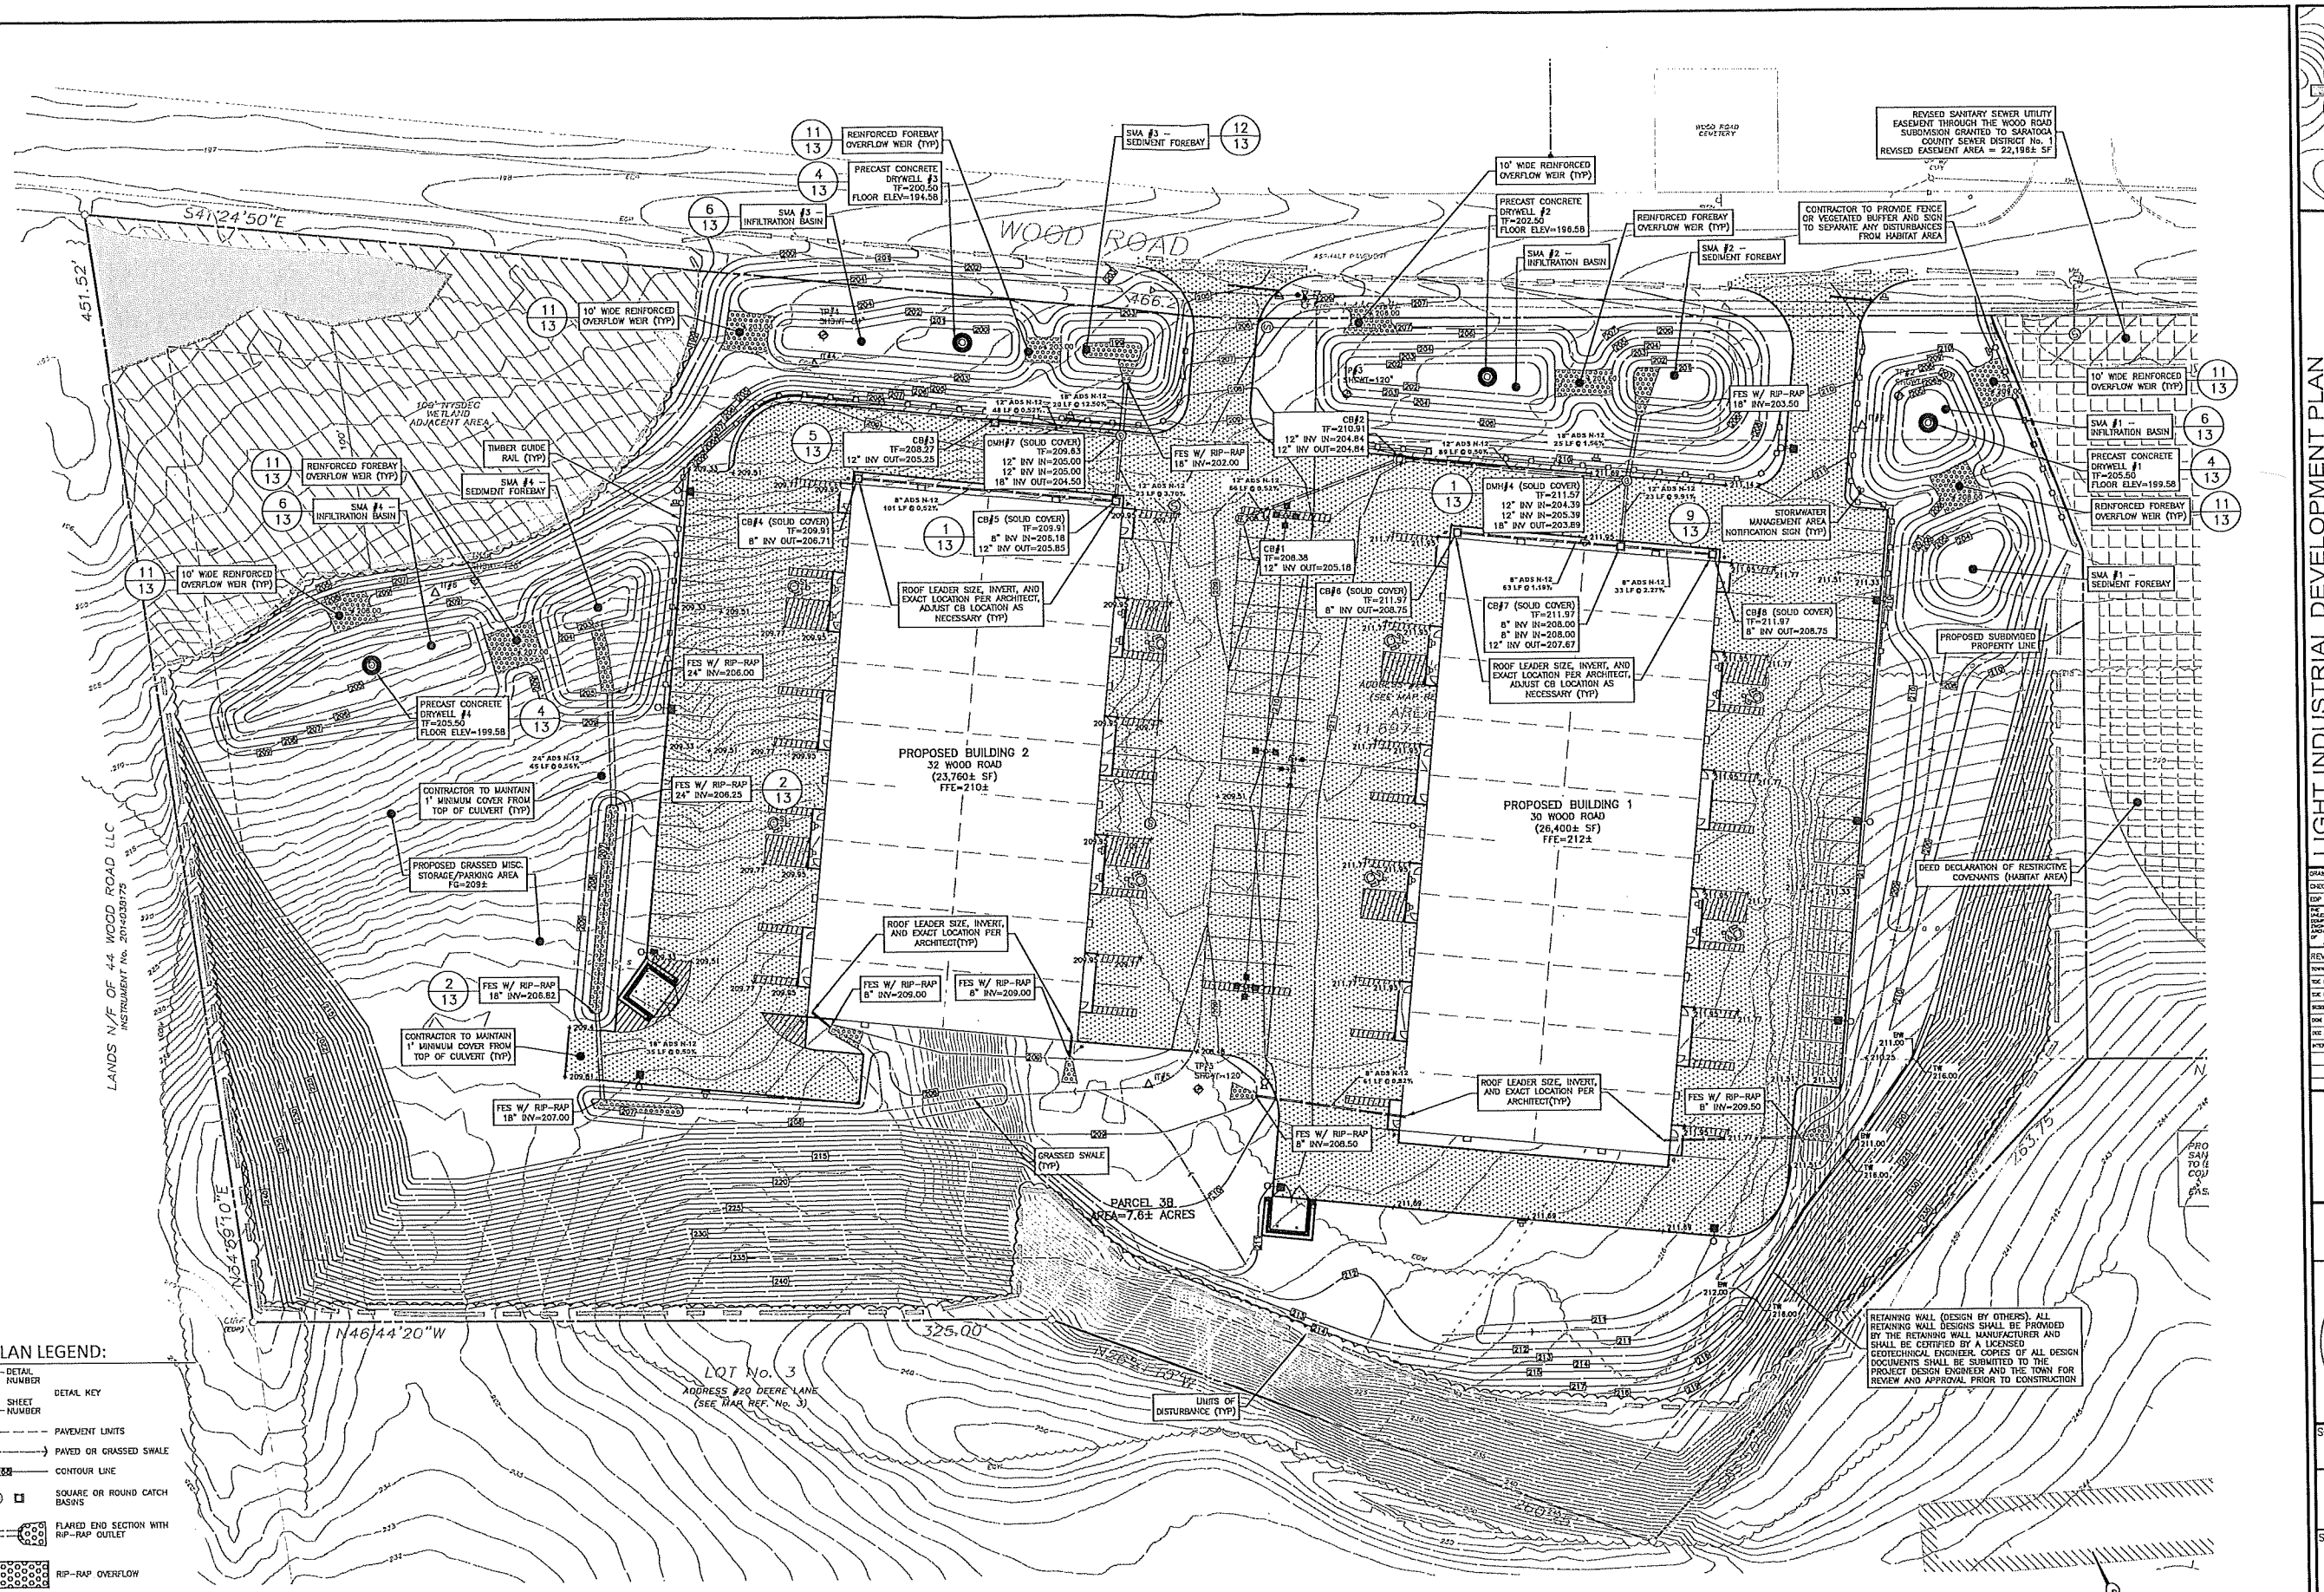

GRADING PLAN LEGEND:

- DETAIL NUMBER / SHEET NUMBER — DETAIL KEY
- PAVEMENT LIMITS
- PAVED OR GRASSED SWALE
- CONTOUR LINE
- SQUARE OR ROUND CATCH BASINS
- FLARED END SECTION WITH RIP-RAP OUTLET
- RIP-RAP OVERFLOW
- GRAVEL DIAPHRAGM
- X 333.78 — SPOT ELEVATION
- SANITARY MANHOLE
- FIRE HYDRANT
- PARKING, TRAFFIC OR STORMWATER MANAGEMENT SIGN WITH LABEL

ENVIRONMENTAL DESIGN PARTNERSHIP, LLP
3058 Route 146 Clifton Park, New York 12065
(518) 371-7621 www.edpllp.com

LIGHT INDUSTRIAL DEVELOPMENT PLAN
WOOD ROAD FLEX BUILDINGS - LOT 3B

DCG DEVELOPMENT COMPANY
800 ROUTE 146, SUITE 240
TOWN OF CLIFTON PARK
SARATOGA COUNTY, NEW YORK

TAX MAP ID: 259.-2-115.1
NOVEMBER 21, 2022

DRAWN BY	JAC
CHECK BY	JCG
EDP PROJECT NUMBER	12662

THE REVISION OF PLANS DESCRIBED IN ANY BOX BELOW DOES NOT NECESSARILY IMPLY THE REVISION OF ALL DRAWINGS. SEE REPORT FOR AS MANY REVISIONS AS EXIST. REVISIONS ARE INDICATED BY A NUMBER IN A TRIANGLE NEAR THE REVISION. A SHADED OR "AS BUILT" BOX INDICATES SITE VISITED REVISIONS AND IS A CLOSED "A" REVISION.

REVISION	DATE	BY
TOWN PRELIMINARY SUBMISSION	11/21/21	JAC
SCC RESPONSE TO COMMENTS	11/21/21	JAC
CDC RESPONSE TO COMMENTS	01/24/22	JAC
ECD & CPM SUBMISSION	11/21/22	JAC
DOH RESPONSE TO COMMENTS	1/11/24	JAC
SCC RESPONSE TO COMMENTS	7/14/24	JAC
INTERNAL REVIEW	7/17/24	JAC

JAKOB A. CRUIKSHANK
PE 105,505
jcruikshank@edpllp.com

STATE OF NEW YORK — JAKOB A. CRUIKSHANK — 105505 — LICENSED PROFESSIONAL ENGINEER

SCALE: 1" = 30'

NOT FOR CONSTRUCTION

SHEET TITLE: GRADING AND DRAINAGE PLAN

SHEET: 4 of 13

D:\WORKFILES\Environmental Design Partnership\SharePoint Site - Documents\A A-Z\SARATOGA\CLIFTON PARK\Ushers Road\275 ECC ushers and wood road\CD-Wood Road Lot-3B north\CD-Wood Road Lot-3B north.dwg\Grading Jul 17, 2024 8:08:51AM,